

Computer-Aided Technology Department  
Student Project

FOR EDUCATIONAL USE ONLY  
NOT FOR CONSTRUCTION

Applications in CAD  
CAT 2543

Professor:  
John Helton

## Right & Left Elevations

Residence

for

Ray Charles


701 E. Boston Street

701 E. Boston Street  
East Lake, OK 73000


Project number	AIC-0
Date	5/10/20
Drawn by	Lince Romainu
Checked by	Professor Helte

A6

Scale  $1/4" = 1'-0"$

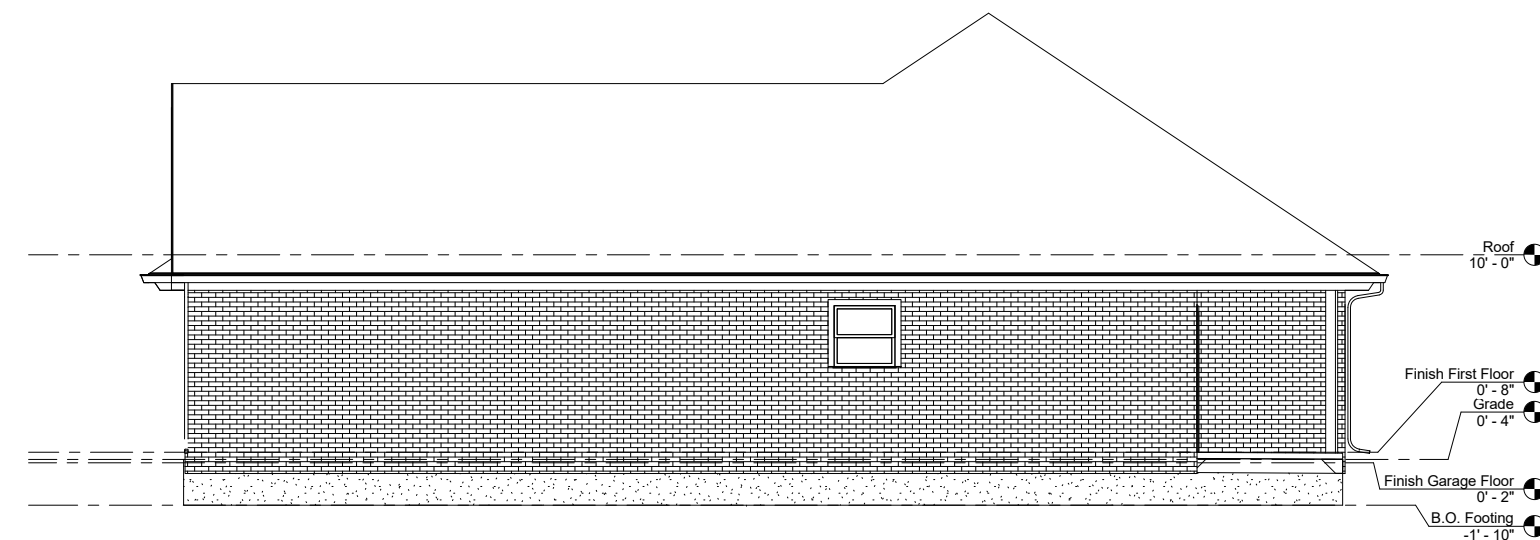

① East  
1/4" = 1'-0"

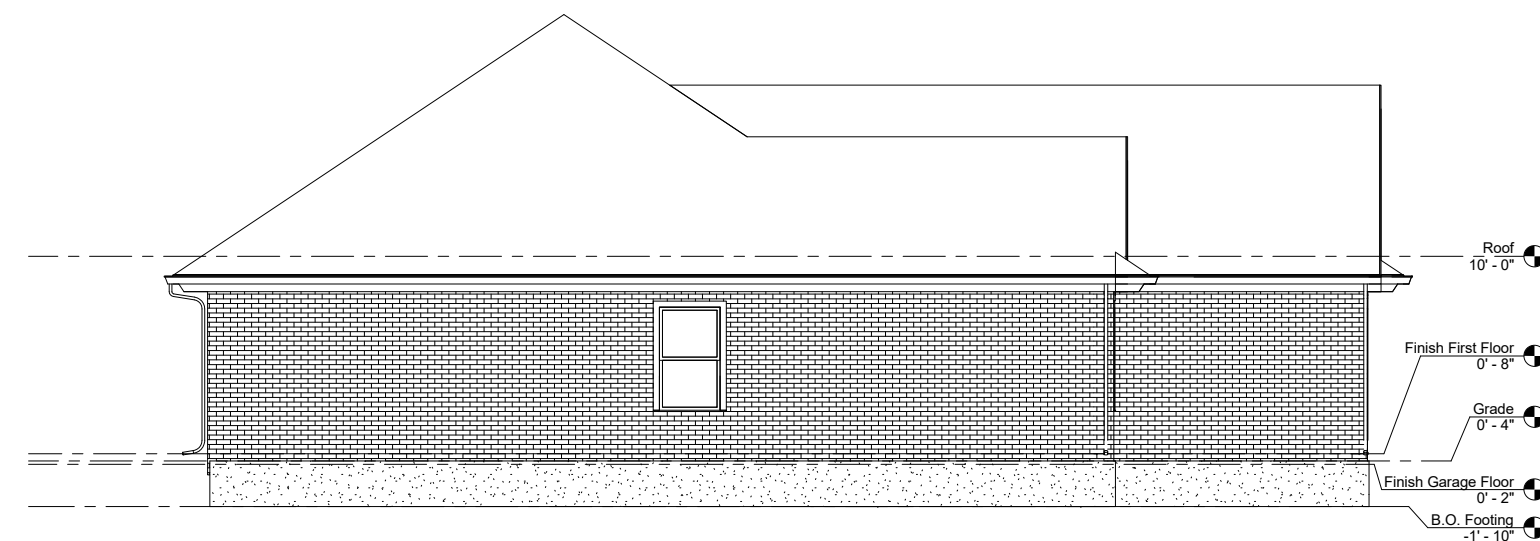

② West  
1/4" = 1'-0"